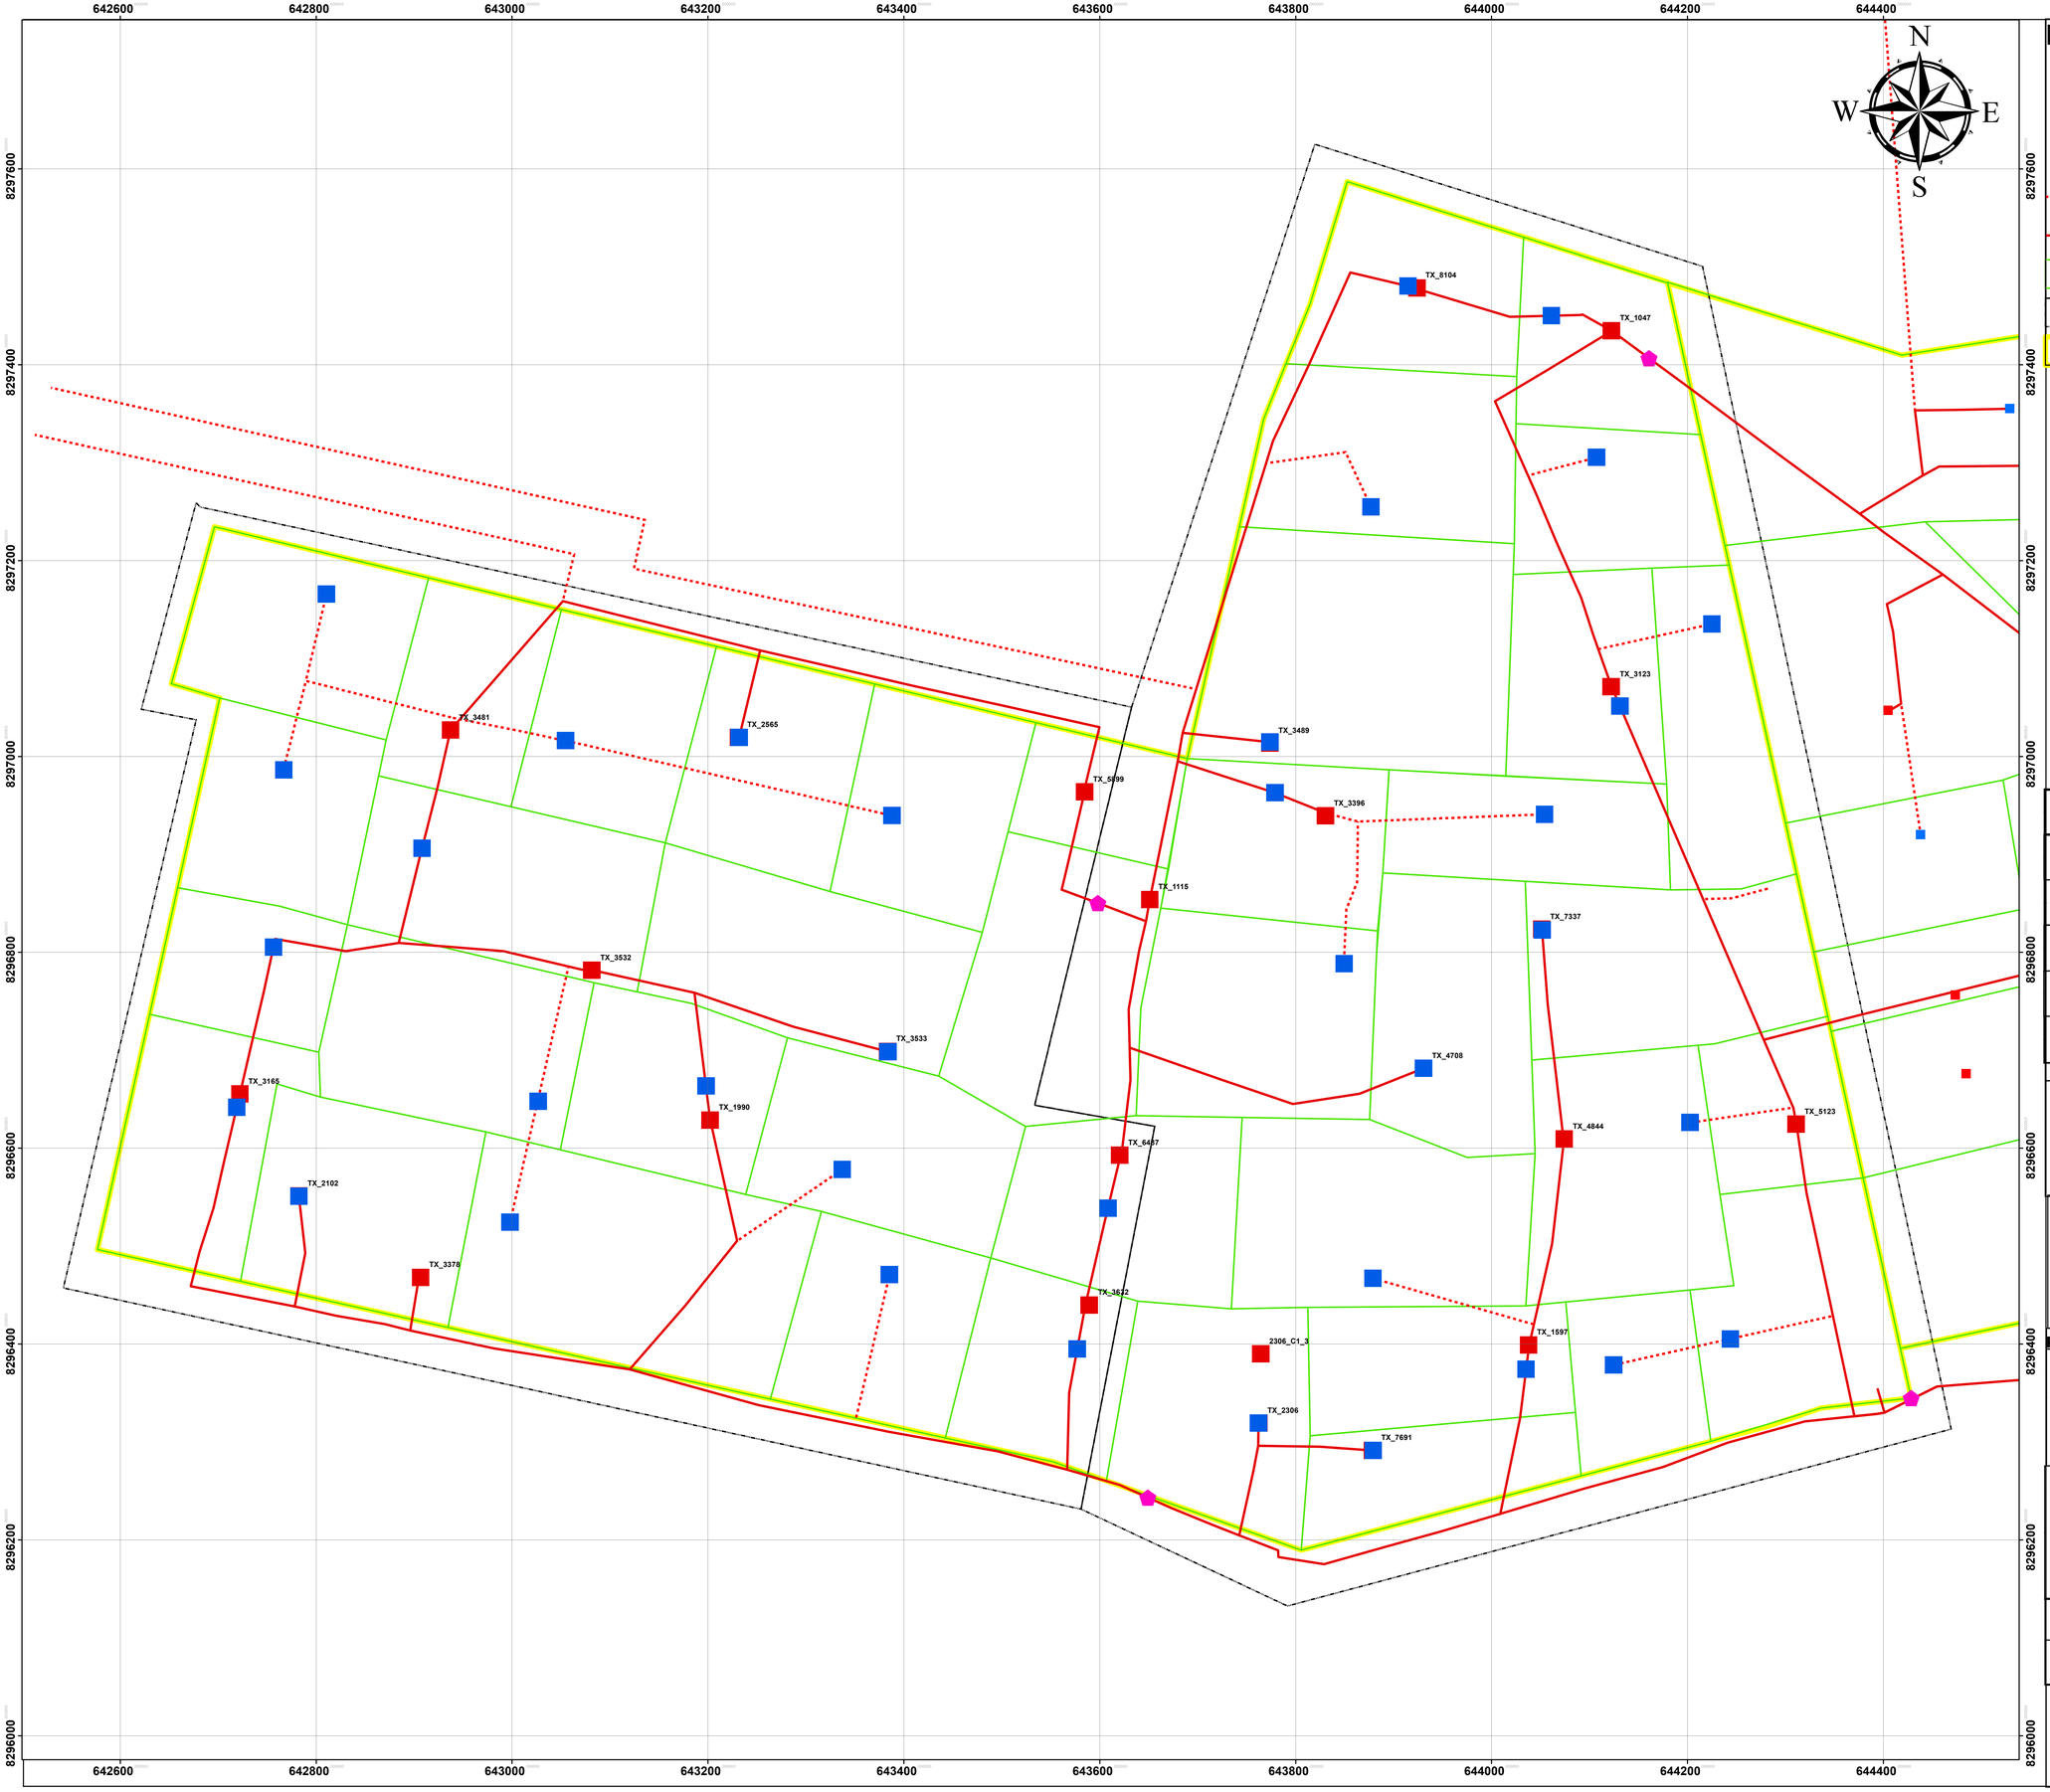

Legend

- Kalingalinga_Open_Point
- Kaling_New_Txs
- Kalingalinga_TXs_Exist
- Kalingalinga_New_MV_Lines
- Kaling_Mtend_arc50_MV_updated_15-04-2019
- 400V_Kalingalinga_Clusters
- 11kV_Incomer_Kalingalinga_Clusters
- Township_Boundaries_poly

Purpose of Issue:	Ref.	Date	Drn.	Appr.
For Tender Purposes Only		26/07/19		

Client:

THE NATIONAL AUTHORISING OFFICE (NAO) OF THE EUROPEAN DEVELOPMENT FUND (EDF)

Consultant:

intec - GOPA-International Energy Consultants GmbH

Project:

Lusaka Transmission and Distribution Rehabilitation Project (LTDRP) - Design and Supervision of Low Voltage Distribution Network

Drawing Title:

KALINGALINGA TOWNSHIP GEOGRAPHICAL LAYOUT OF MEDIUM VOLTAGE ELECTRICAL DISTRIBUTION

Date:	Designed by:	Checked:	Approved:	Format:
26-07-2019	FM	-	EK	A0

Drawing Number: **012 - SHEET 1 of 2**

Scale: 1:2,200