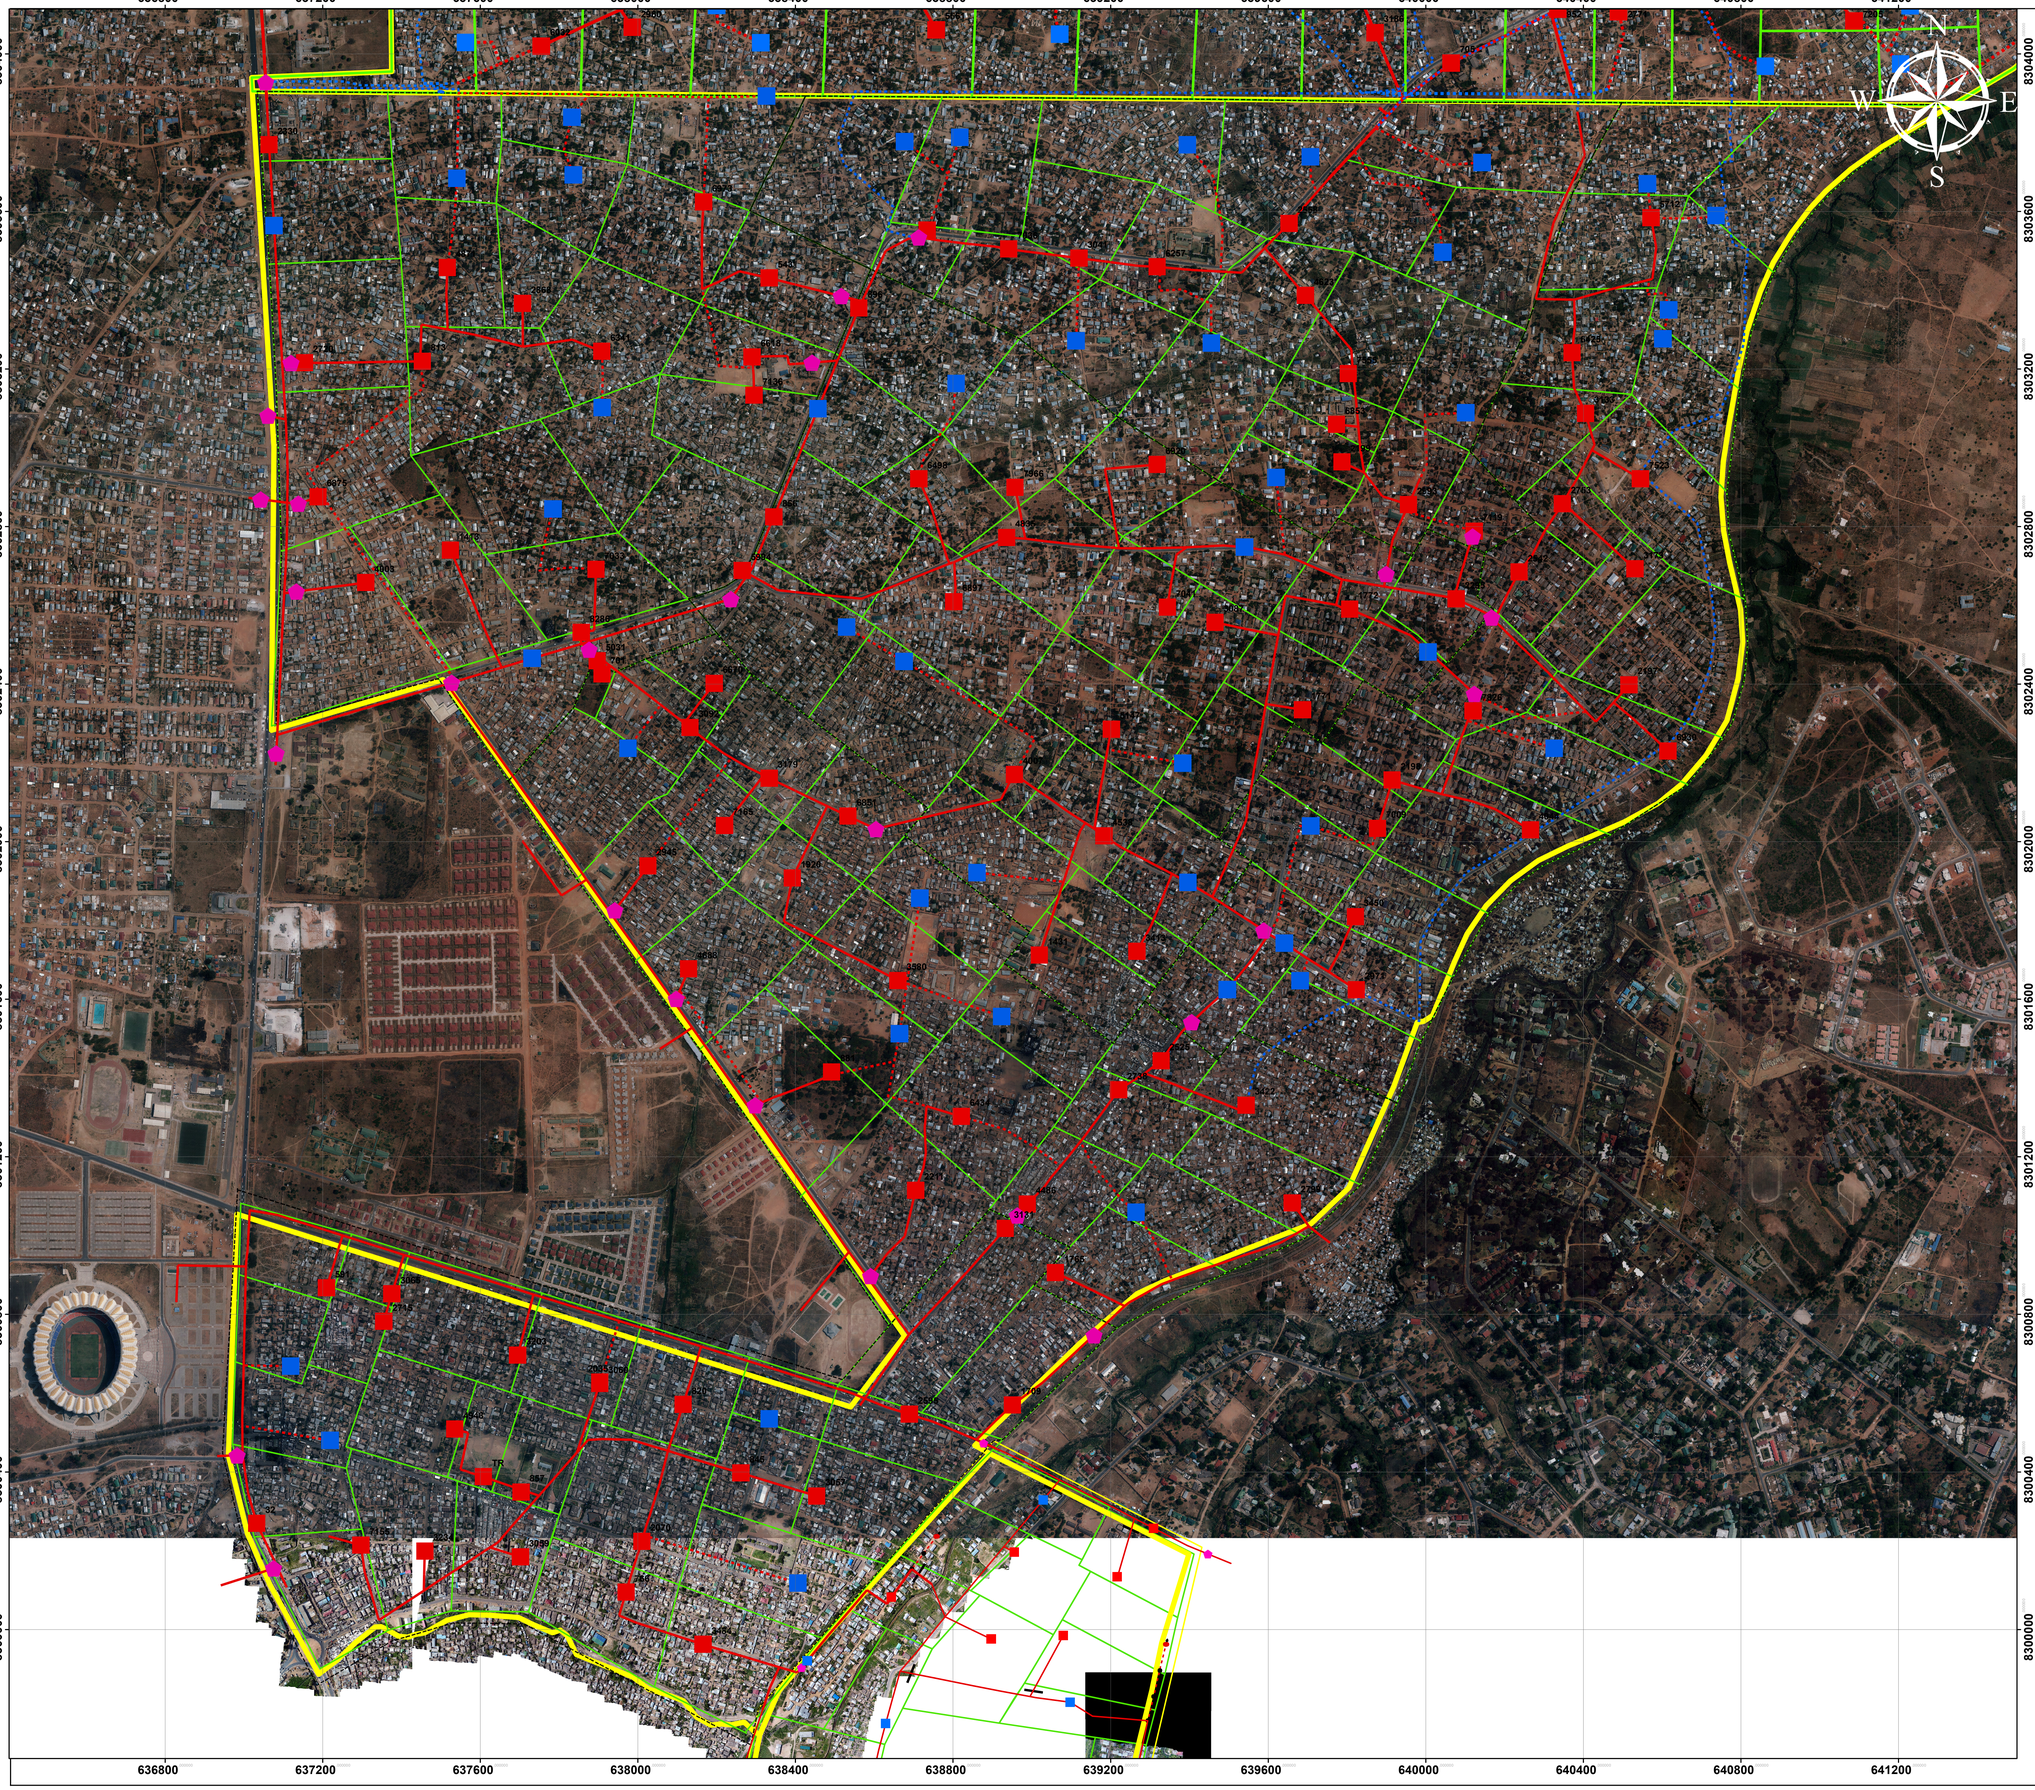

Legend

- Mandevu_11kV_Openpoints
- Mandevu_New_TXs
- Mandevu_TXs_Exist
- Mandevu_Feeder
- Mandevu_MV_Lines_Exist
- Mandevu_Planned_11kV_Lines
- 11kV_Incomer_Mandevu_Clusters
- 400V_Mandevu_Clusters
- Township_Boundaries_poly

Purpose of Issue:	Ref.	Date	Drn.	Appr.
For Tender Purposes Only		26/07/19		

Client:

THE NATIONAL AUTHORISING OFFICE (NAO) OF THE EUROPEAN DEVELOPMENT FUND (EDF)

Consultant:

intec - GOPA-International Energy Consultants GmbH

Project:

Lusaka Transmission and Distribution Rehabilitation Project (LTDRP) - Design and Supervision of Low Voltage Distribution Network

Drawing Title:

MANDEVU TOWNSHIP GEOGRAPHICAL LAYOUT OF MEDIUM VOLTAGE ELECTRICAL DISTRIBUTION

Date:	Designed by:	Checked:	Approved:	Format:
27-07-2019	FM	-	EK	A0

Drawing Number:

016 - SHEET 2 of 2

Scale: 1:5,500